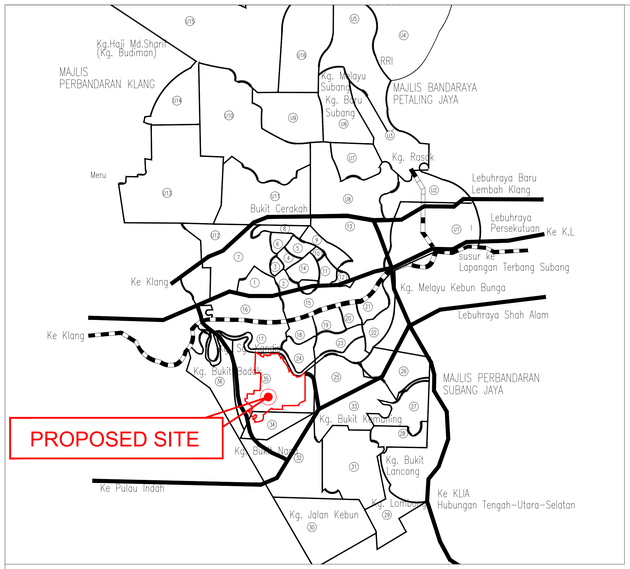

KEYPLAN

SKALA : N.T.S

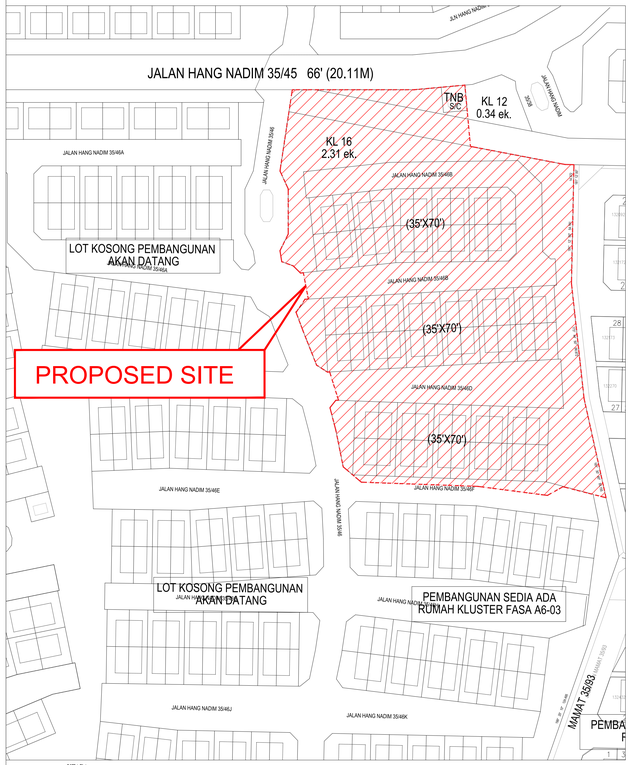

LOCATION PLAN

SKALA : N.T.S

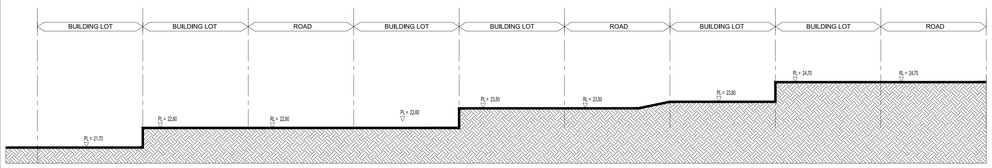

SITE CROSS-SECTION

SKALA : N.T.S

SITE PLAN

SKALA : 1 :400

CONSTRUCTION DRAWING

GENERAL NOTES :

1. IT IS FORBIDDEN TO PRODUCE THE CONTENTS OF THIS DRAWING ANY FORM, EXCEPT FOR THE INTENDED PURPOSE.
2. THIS DRAWING IS NOT TO BE SCALED, THE STATED DIMENSIONS ONLY ARE TO BE CONSIDERED.
3. THE DISCREPANCIES ARE TO BE BROUGHT TO THE ATTENTION AND RESOLVED BY THE ENGINEER BEFORE COMMENCEMENT OF ANY WORK.
4. CONTRACTOR TO VERIFY ALL DIMENSIONS, COORDINATES AND ELEVATIONS PRIOR TO COMMENCEMENT

NO.	DATE	DESCRIPTIONS

NOTE:

THIS DRAWING IS COPYRIGHT.
All design are the property of HMSK Architecture Sdn. Bhd. and cannot be used without their written permission. All prints, specifications and copyrights are the property of HMSK Architecture Sdn. Bhd. and shall be returned on completion of work.

All measurements must be checked at site by the contractor. In the event whereby a discrepancy is found in the drawings, the architect must be given notification before commencement of work. All drawings are to be read in conjunction with other consultants' drawings.

PROJECT TITLE:

[ALAM IMPIAN – 64 UNIT DOUBLE STOREY CLUSTER HOUSE (35'X70')
PHASE A6-01 (CASABLANCA 2) & 1 UNIT TNB SUB STATION (SINGLE CHAMBER)
AT PRECINCT 6]

OWNER:

I & P Alam Impian Sdn. Bhd
(Company No. 394244M)
Eight Kinrara - Block B,
Jalan BK 5A/1, Bandar Kinrara,
47180 Puchong, Selangor Darul Ehsan
Tel:+603-80828600 Fax:+603-42597500

ARCHITECT :

Saya memperakui bahawa kepercayan dalam pelan-pelan ini adalah menurut terhadap kehendak Undang-undang Kecil Bangunan Seragam Selangor 1996 dan saya sekiya terima tanggungjawab penuh dengan sewajarnya.

HMSK ARCHITECTURE SDN. BHD.
(771181-V)
Unit A-21-6, Level 21, Tower A,
Menara UOA Bangsar Utama 1,
59000 Kuala Lumpur,Malaysia.
Tel : 603 2282 1308 Fax : 603 2282 3621

CIVIL AND STRUCTURE ENGINEER :

MAJID & ASSOCIATES SDN. BHD.
CIVIL AND STRUCTURAL CONSULTING ENGINEERS
SE, 3/4, BOLA JARING 13/15
SEKSYEN 13,
40000 SHAH ALAM
SELANGOR DARUL EHSAN.
TEL : 03-55199358
TELEFAX :03-55138658
EMAIL : mabcns@gmail.com

MECHANICAL AND ELECTRICAL ENGINEER :

JURUTERA PERUNDING INSPIRASI SDN. BHD
MECHANICAL & ELECTRICAL CONSULTING ENGINEERS (DS NO. 001BM-V)
No. D-01-3, BLOCK D, SETAPAK,
PERSIARAN WAWASAN, PUSAT BANDAR PUCHONG,
47100 PUCHONG, SELANGOR DARUL EHSAN.
TEL : 03-8601 6201/8202/8203 FAX : 03-8601 6204
E-mail : admin@jpi.net.my Website : www.jpi.net.my

INFRA STRUCTURE ENGINEER :

EDP CONSULTING GROUP SDN. BHD.
NO. 24-1 (1ST FLOOR)
JALAN USJ 10/1,
47620 SUBANG JAYA,
SELANGOR DARUL EHSAN
Tel : 603 56351003 Fax : 603 56351496

DRAWING TITLE :

- KEY PLAN
- LOCATION PLAN
- SITE PLAN

PROJECT ARCHITECT	DRAWN BY	CHECKED BY
AZAT	AZAMAL/WARI	NAJIB/AZAT
DATE	SCALE	REVISION
AUGUST 2022	AS SHOWN	

10 AUGUST 2022

CONSTRUCTION DRAWING

HMSK / C2120 / C0/ A100 - 1.01

NOTA : KEPERLUAN-KEPERLUAN DI BAWAH ADALAH BERDASARKAN KEPADA AKTA JALAN, PARIT DAN BANGUNAN 1974 (AKTA 113), UNDANG-UNDANG KECIL BANGUNAN SERAGAM 1984 DAN POLISI-POLISI MAJLIS PERBANDARAN SHAH ALAM.